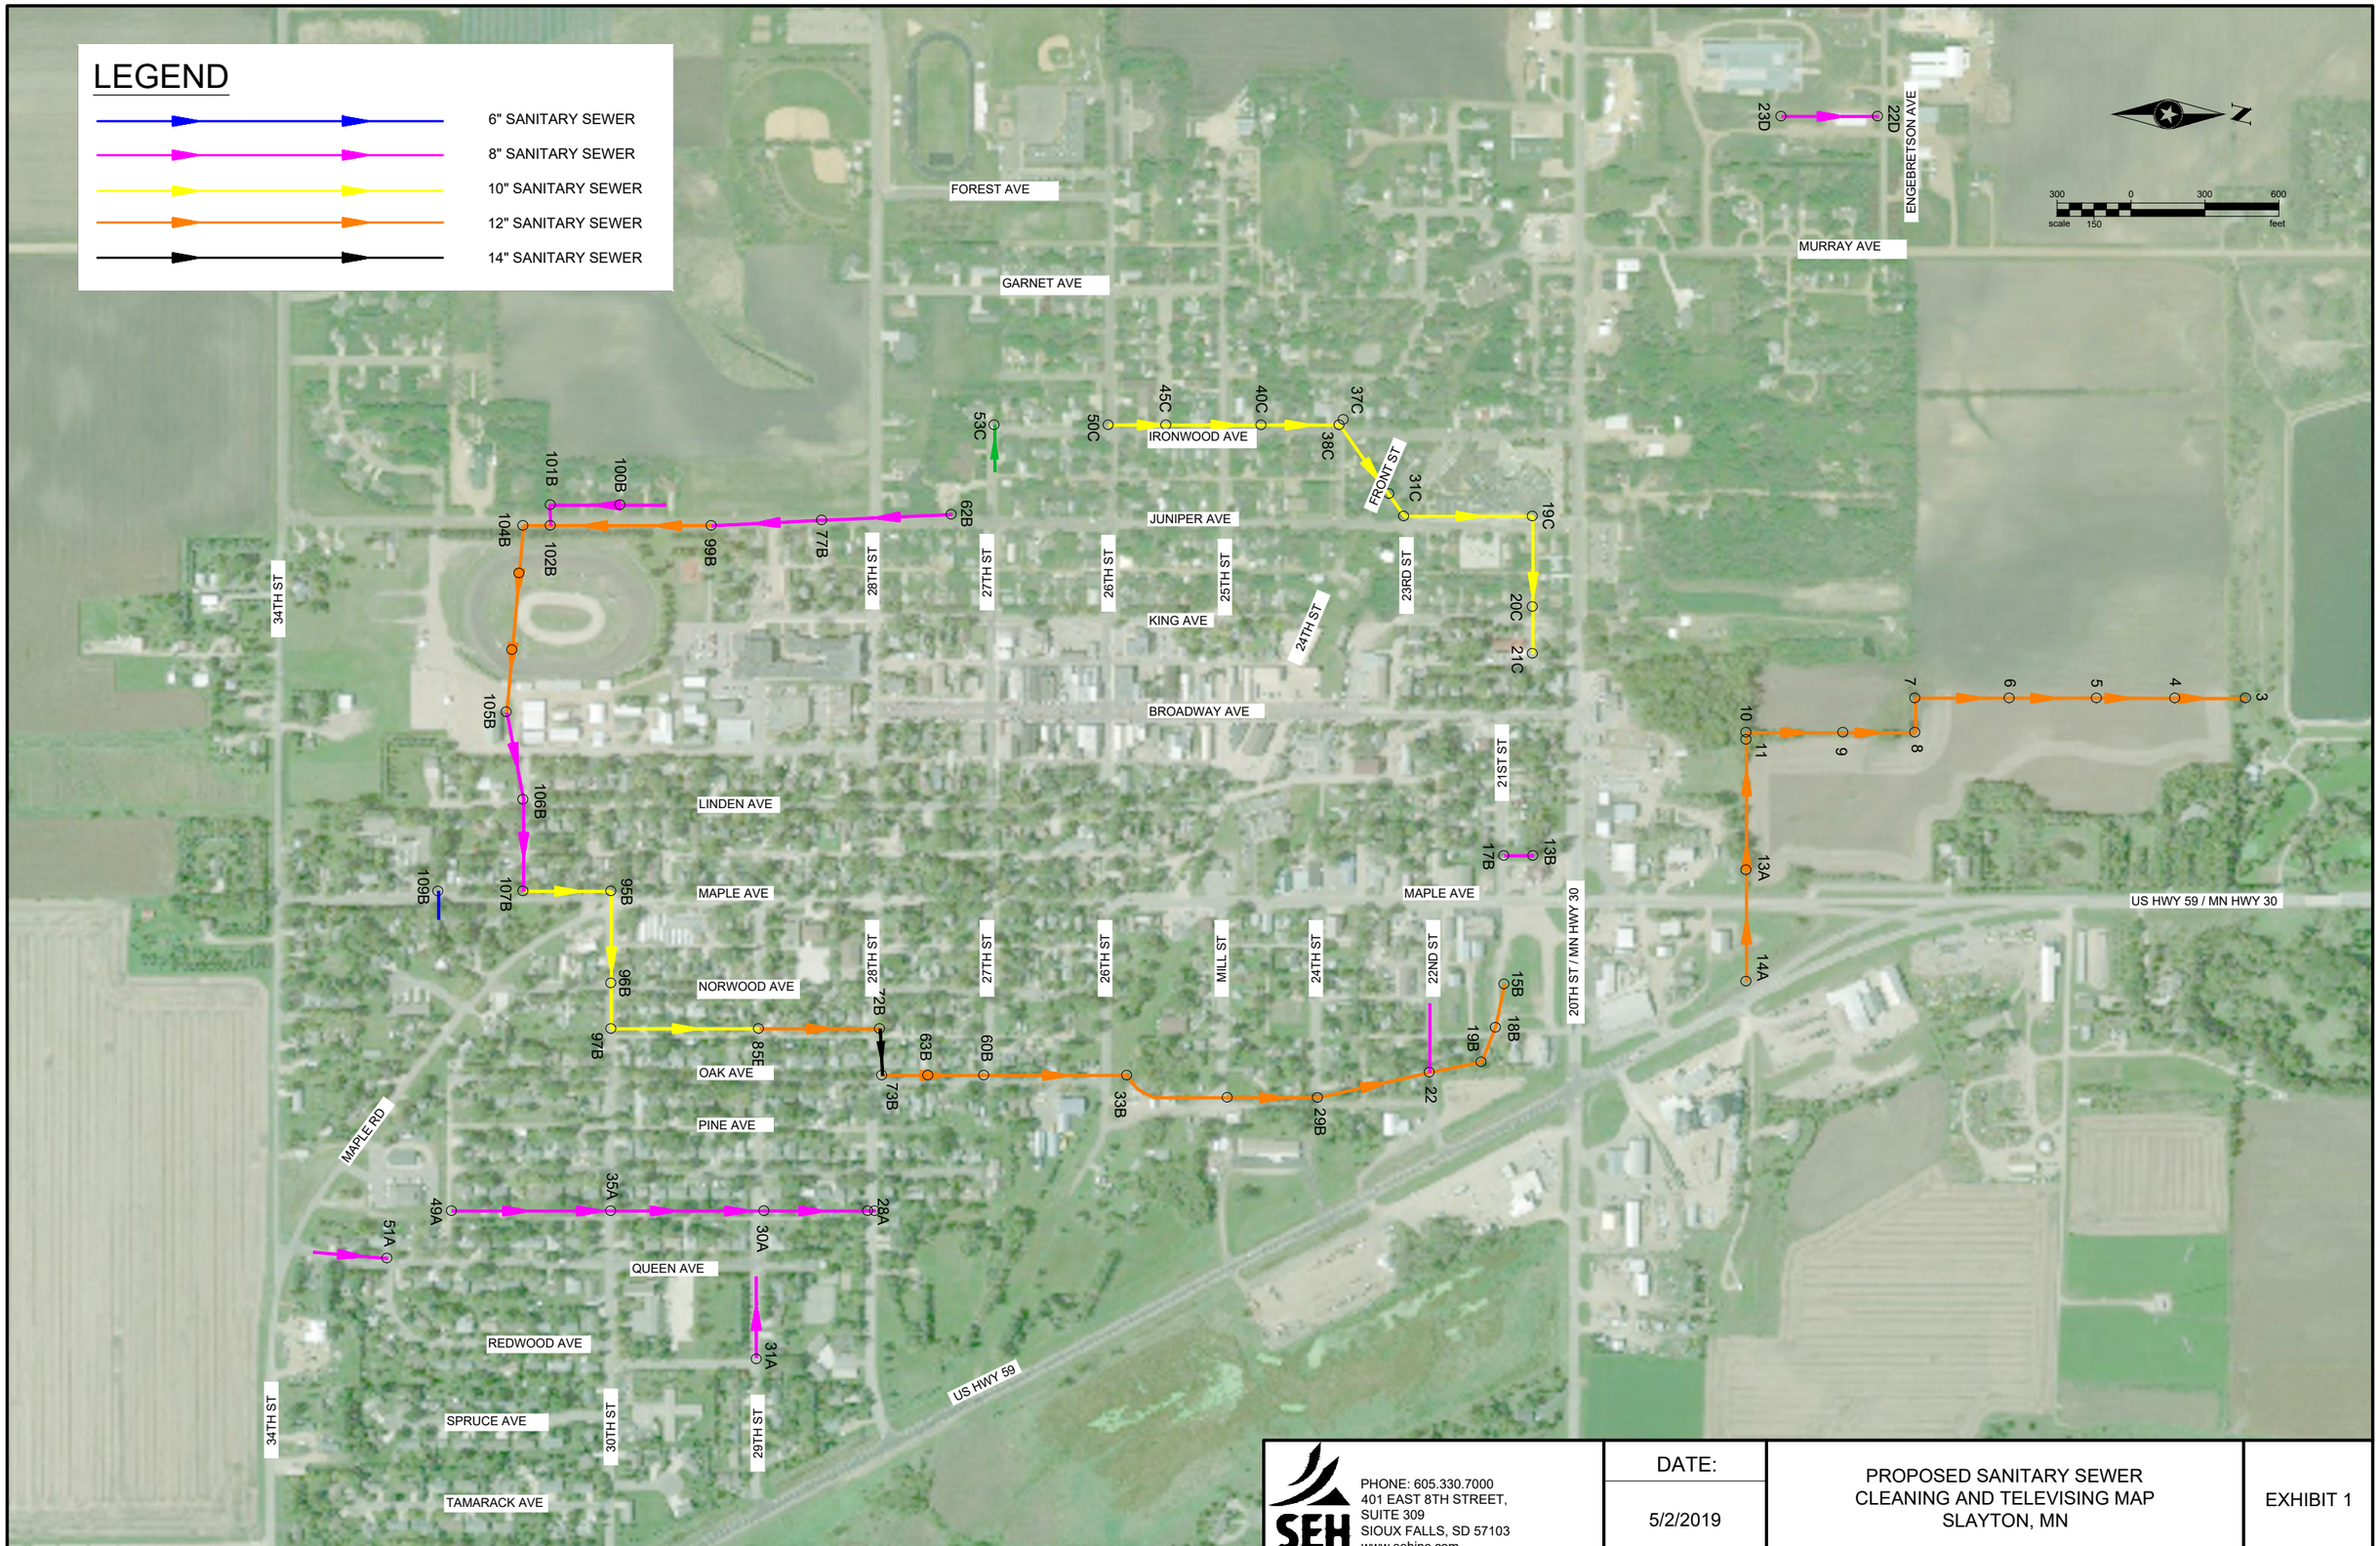

PHONE: 605.330.7000
401 EAST 8TH STREET,
SUITE 309
SIOUX FALLS, SD 57103
www.sehinc.com

SEH

DATE:	PROPOSED SANITARY SEWER CLEANING AND TELEVISING MAP SLAYTON, MN	EXHIBIT 1
5/2/2019		